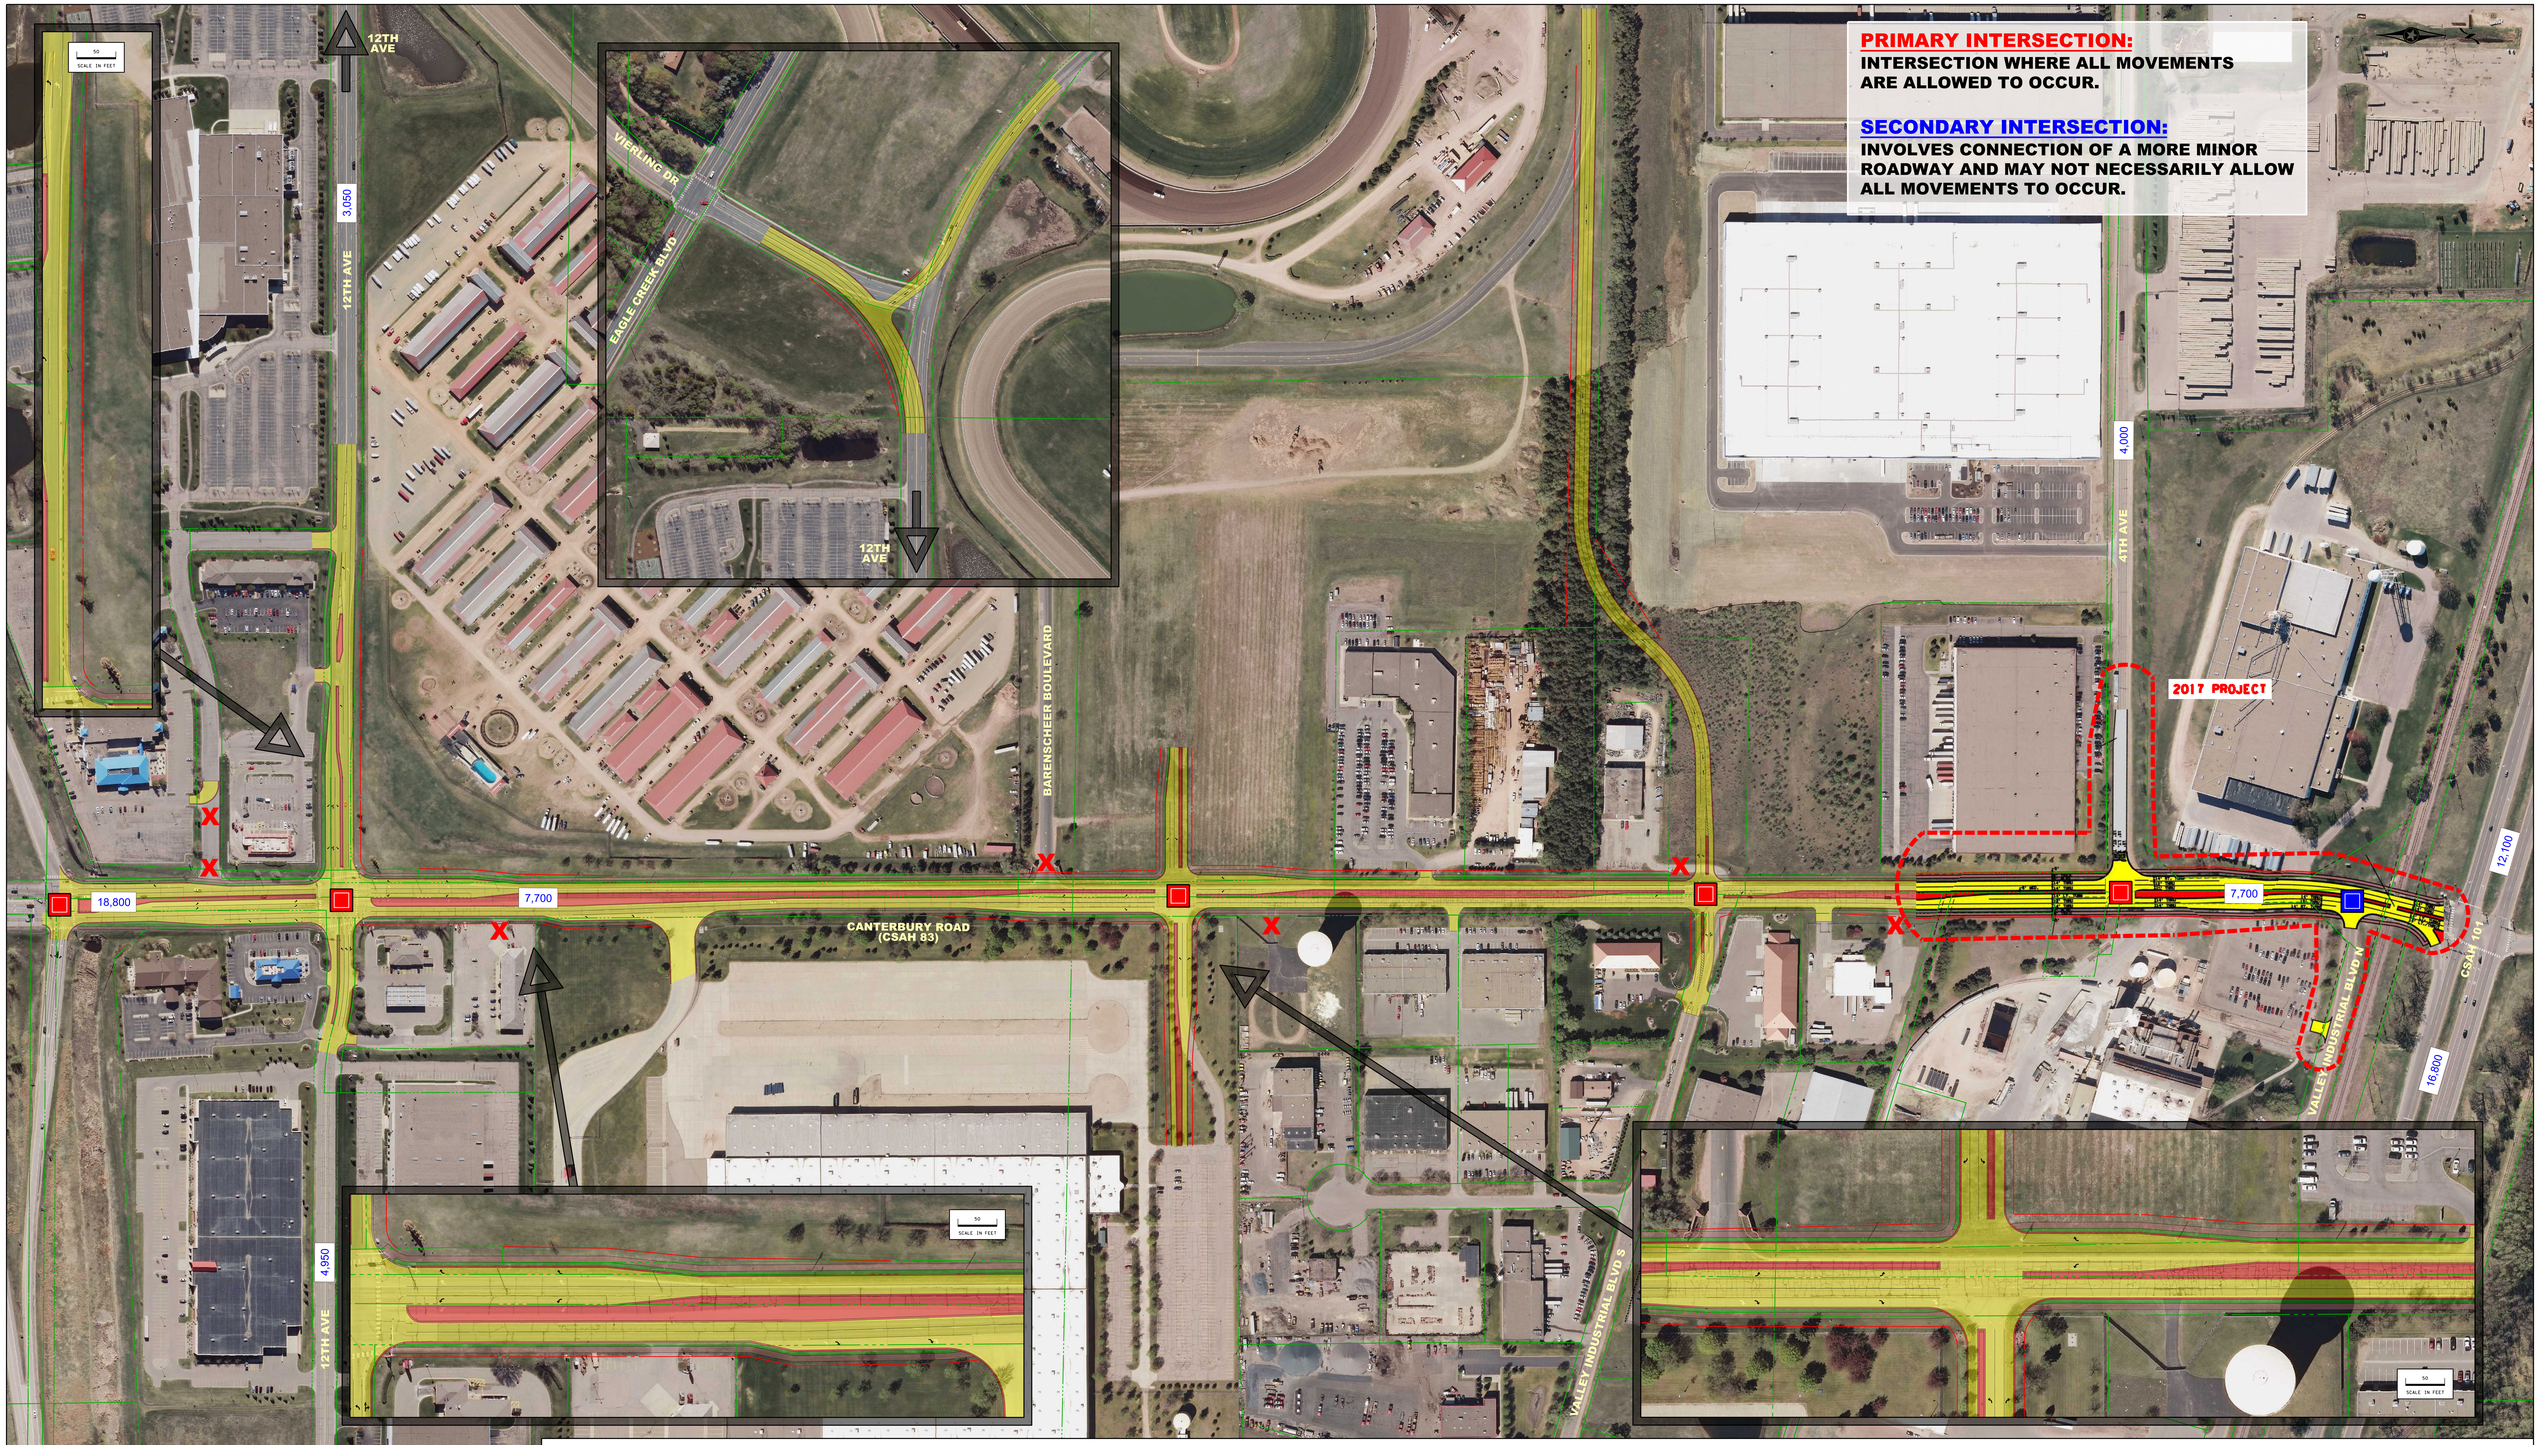

DRAFT
11/13/2015

LAYOUT LEGEND

- BITUMINOUS TRAIL
- CURB AND GUTTER
- LANDSCAPING (GRASS, BUSHES, ETC.)
- ROADWAY
- SHOULDER
- EXISTING R/W
- PROPOSED R/W
- PRIMARY PUBLIC
- SECONDARY PUBLIC
- X ACCESS CLOSURE
- XXX EXISTING AADT VOLUMES

CSAH 83 CORRIDOR READINESS STUDY
SHAKOPEE, SCOTT COUNTY
FUTURE CONCEPT 2