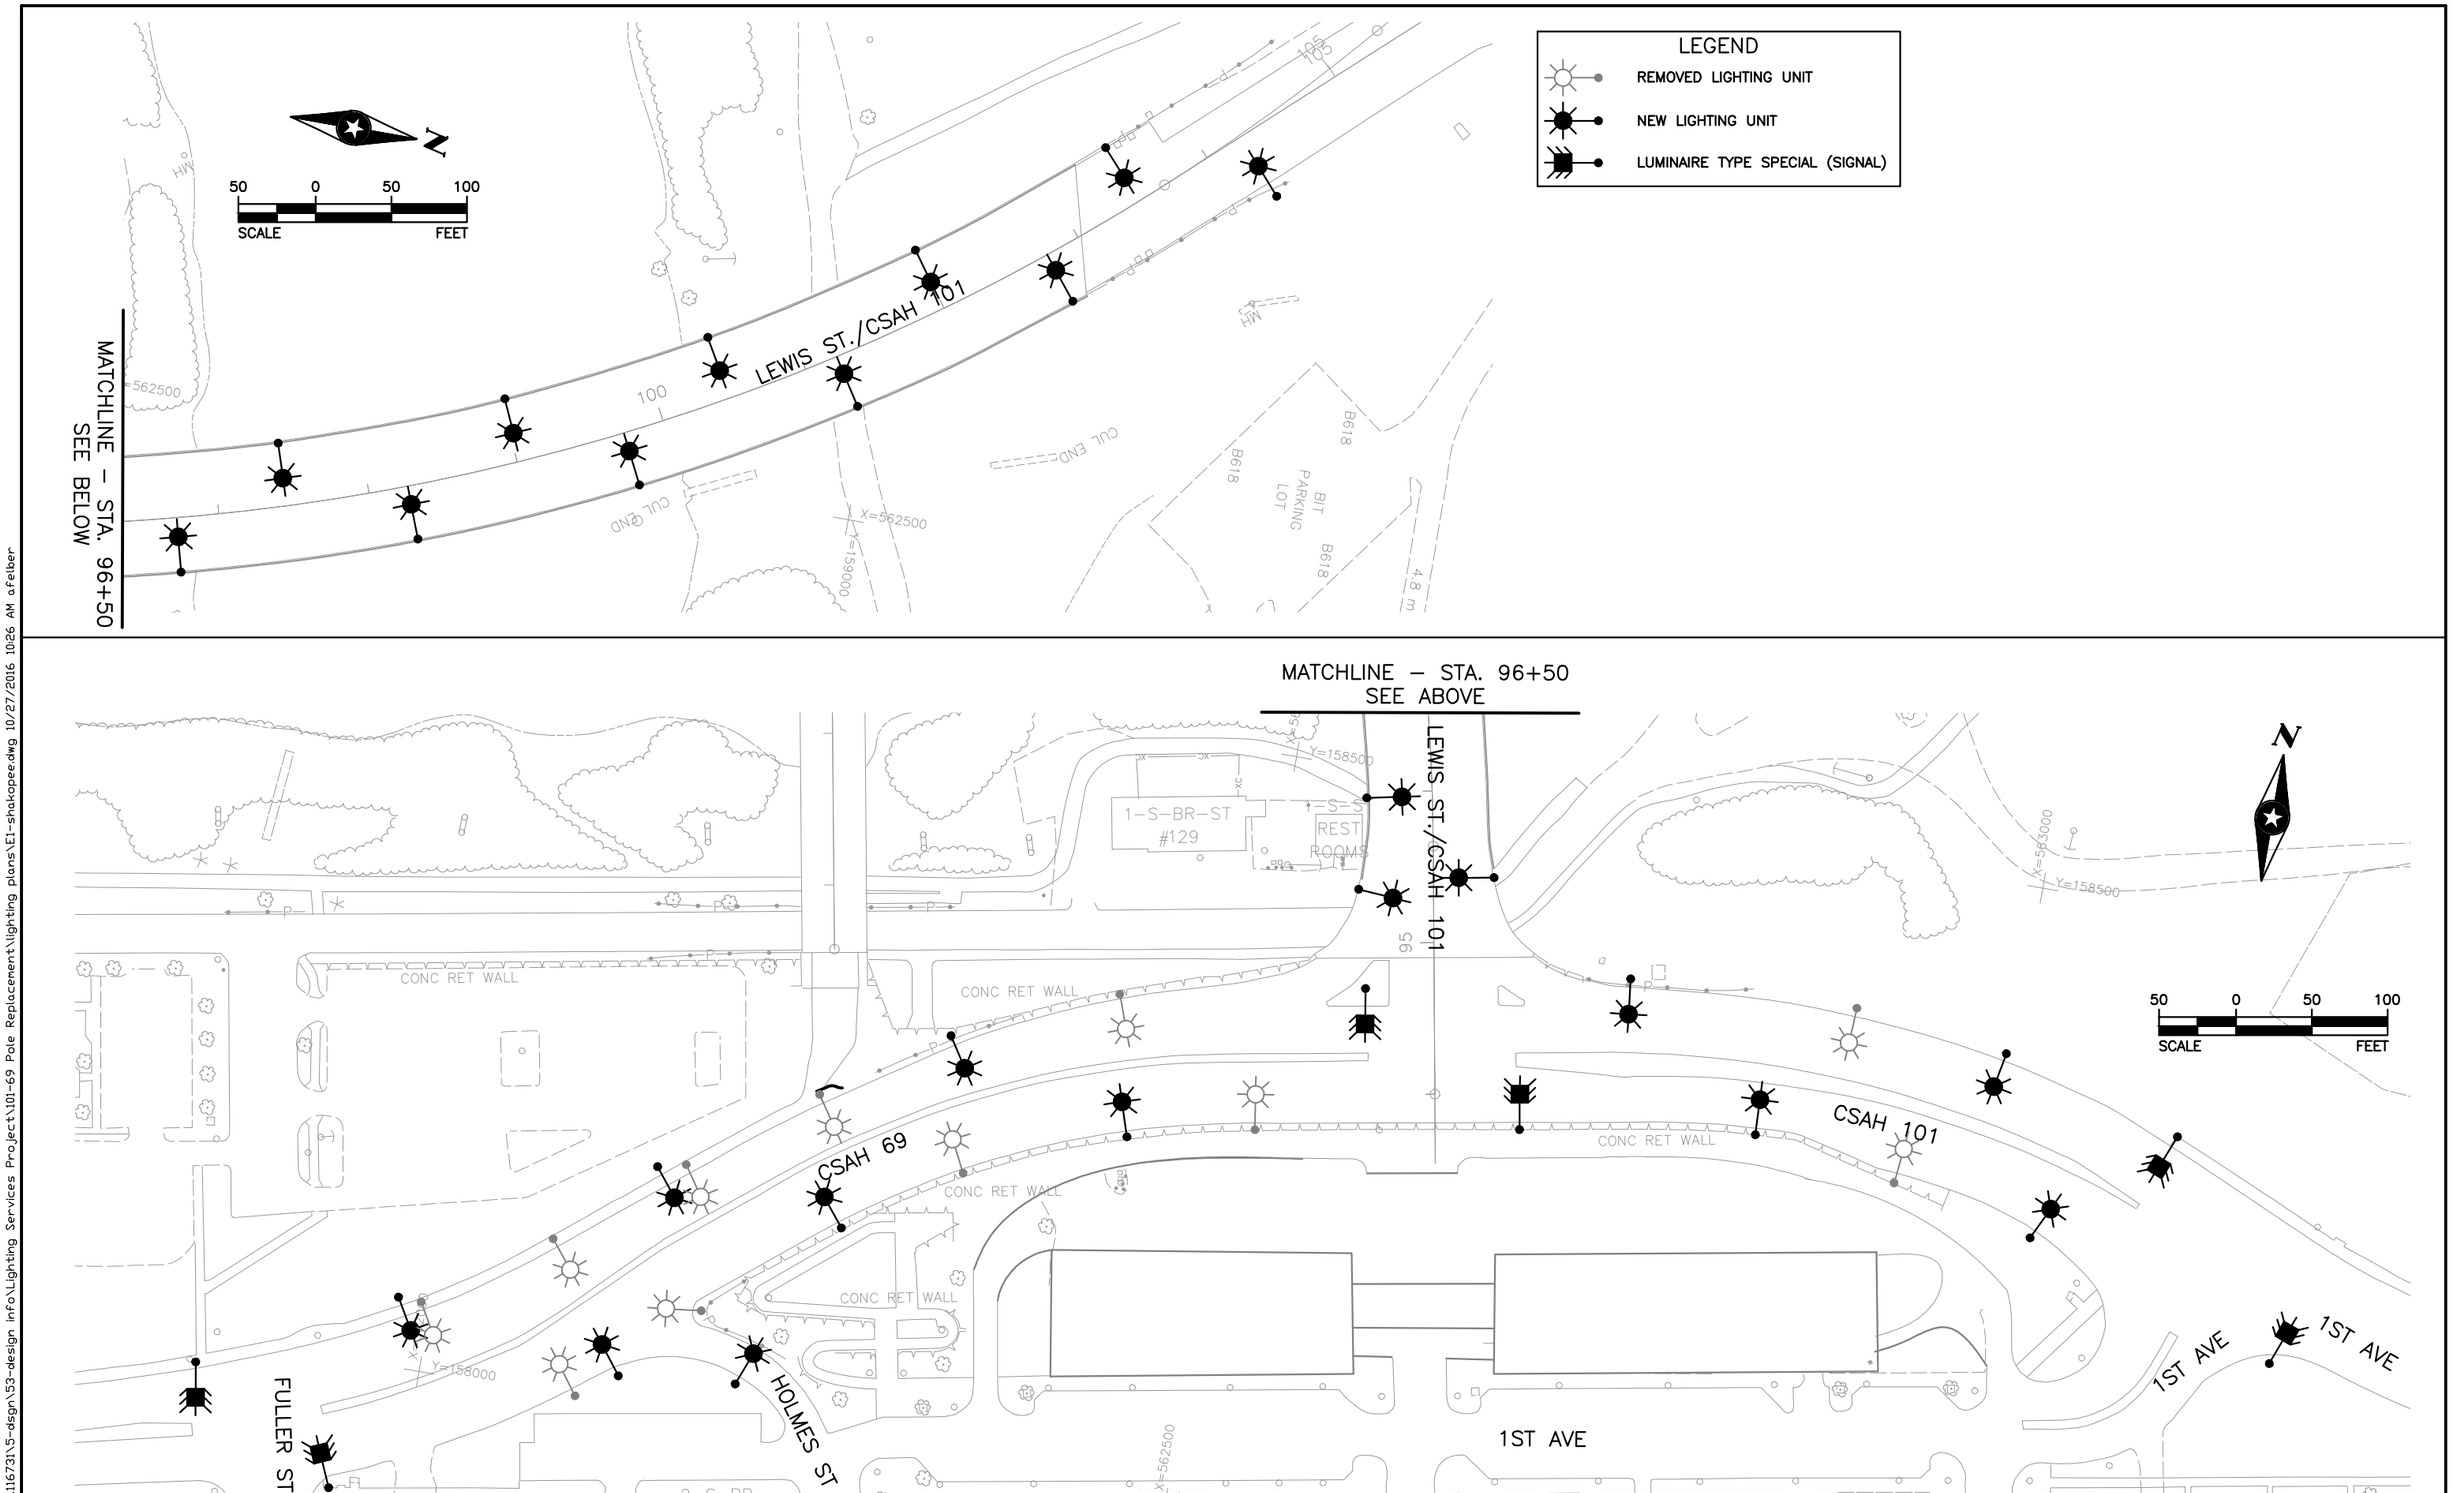

SEH
PHONE: (651) 490-2000
3535 VADNAIS CENTER DR.
ST. PAUL, MN 55110

SHAKOPEE, MINNESOTA

LIGHTING LAYOUT
2016 STREET LIGHTING IMPROVEMENTS
(CSAH 69/CSAH 101)

FILE NO. SHAKO 116731

DATE 10/26/2016

1 / 1

S:\PT\S\Shako\116731\5-dsgn\53-design info\Lighting Services Project\101-69 Pole Replacement\lighting plans\E1-shakopee.dwg 10/27/2016 10:26 AM afelber