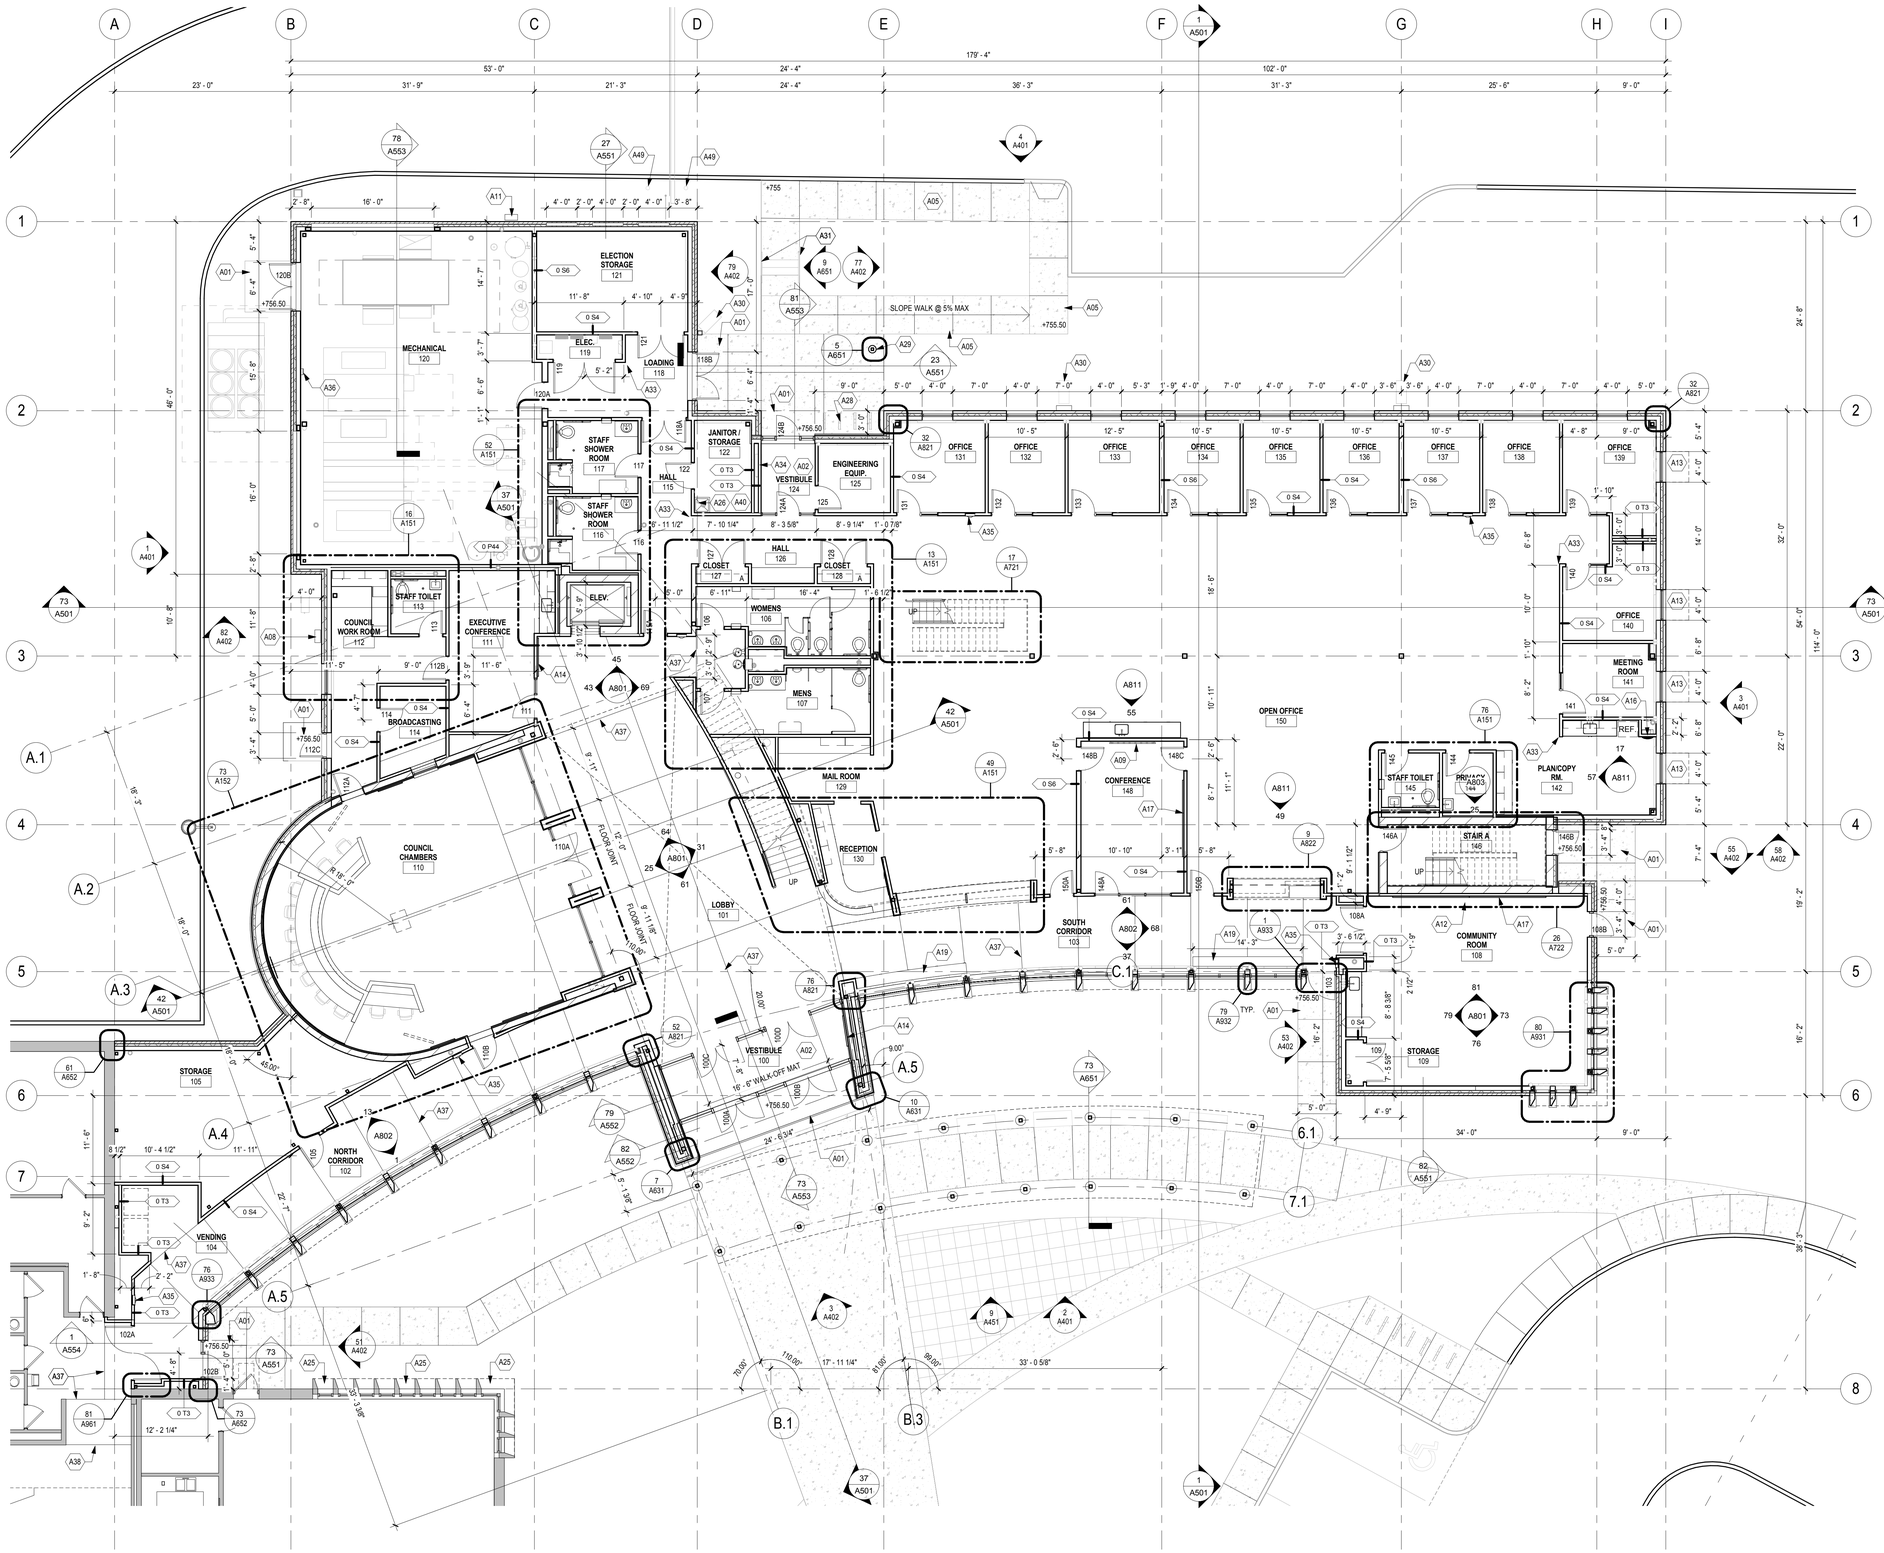

73 A101 FLOOR PLAN - LEVEL 1
1/8" = 1'-0"

ARCHITECTURAL KEYNOTES

A01 CONCRETE STOOP, SLOPE TO DRAIN AWAY FROM BUILDING AT 1/4" PER FT. MIN. REFER TO STRUCTURAL.
A02 RECESSED ENTRANCE WALK-OFF MAT, REFER TO DETAIL 7/A821.
A05 CONCRETE WALK, SLOPE TO DRAIN AWAY FROM BUILDING AT 1/4"/FT. MIN.
A08 ELECTRICAL CT CABINET, REFER TO ELECTRICAL DRAWINGS.
A09 WALL-MOUNTED INTERACTIVE TOUCH PANEL DISPLAY-N.I.C., PROVIDE IN-WALL BLOCKING AS REQUIRED FOR MOUNTING.
A11 GAS METER BY UTILITY COMPANY.
A12 OPERABLE OVERHEAD PROJECTOR SCREEN MOUNTED FLUSH IN-CEILING, PROVIDE POWER AS REQUIRED.
A13 ALUM SUNSHADE ABOVE.
A14 WALL MOUNTED DISPLAY CASE, LOCKABLE.
A16 RECESSED BOTTLE FILLER, REFER TO MECHANICAL.
A17 WALL-MOUNTED MARKER BOARD; PROVIDE IN-WALL BLOCKING AS REQUIRED FOR MOUNTING.
A19 SOLID SURFACE COUNTER WITH METAL LEG SUPPORTS, REFER TO INTERIOR ELEVATIONS.
A25 PATCH & INFILL CONCRETE TO MATCH EXISTING AT WINDOWS.
A26 MOP SINK, REFER TO MECHANICAL.
A28 NEW BIKE RACK, N.I.C.
A29 PREFINISHED METAL COLUMN WRAP, REFER TO ELEVATIONS FOR FINISH.
A30 CONCRETE SPLASH BLOCK, 12"x30".
A31 GALV STEEL HANDRAIL, PAINTED.
A33 METAL OUTSIDE CORNER GUARD, WCG-1.
A34 CABINET UNIT HEATER RECESSED IN WALL, REFER TO MECHANICAL DRAWINGS.
A35 RECESSED FIRE EXTINGUISHER CABINET, REFER TO DETAIL 30/A821.
A36 SURFACE MOUNTED FIRE EXTINGUISHER CABINET.
A37 TERRAZZO FLOOR JOINT, ALIGN OVER CONCRETE SLAB JOINT.
A38 FLOOR TRANSISTION AT NEW TERRAZZO TO EXISTING TILE.
A40 WALL MOUNTED MOP AND BROOM HOLDER, TA-8 - REFER TO SPECIFICATIONS.
A49 NEW 6" CONCRETE FILLED STEEL BOLLARD, PAINTED.

GENERAL PLAN NOTES

1. DO NOT SCALE THE DRAWINGS FOR CONSTRUCTION PURPOSES. REPORT OMISSIONS OR DISCREPANCIES TO THE ARCHITECT IMMEDIATELY FOR CLARIFICATION.
2. CONTRACTORS SHALL VERIFY ALL DIMENSIONS AND EXISTING CONDITIONS. ANY DISCREPANCIES BETWEEN THE PLANS AND FIELD CONDITIONS SHALL BE REPORTED TO THE ARCHITECT PRIOR TO PROCEEDING WITH THE WORK.
3. INTERIOR PLAN DIMENSIONS ARE TO CENTERLINE OF METAL STUD PARTITION U.N.O., REFER TO SHEET A601 FOR DIMENSIONING OF EXTERIOR AND MASONRY WALLS.
4. SEE CODE PLAN FOR FIRE RATED WALL LOCATIONS AND RATINGS.
5. SEE REFLECTED CEILING PLAN FOR CEILING HEIGHTS.
6. SEE FINISH PLAN FOR ROOM FINISHES.
7. SEE EXTERIOR ELEVATIONS FOR WINDOW TYPE TAGS.
8. SEE WALL SECTIONS FOR MASONRY COURSING. COORDINATE WITH HOLLOW METAL FRAMES.
9. TYPICAL INTERIOR WALLS SHALL BE WALL TYPE "0 S4" FULL HEIGHT, UNLESS NOTED OTHERWISE.
10. SEE GENERAL CONSTRUCTION NOTES ON SHEET A601 FOR MORE INFORMATION.
11. PROVIDE BLOCKING BEHIND ALL WALL MOUNTED ITEMS. BLOCKING TO BE FIRE-RETARDANT TREATED.
12. ARCHITECTURAL FINISH FLOOR ELEVATIONS ARE TO TOP OF CONCRETE SLAB OR TOPPING.
13. REFER TO NOTES ON SHEET A910 FOR DOOR INSTALLATION NOTES AND LOCATING FRAMES NEAR INTERSECTING WALLS.
14. ARCHITECTURAL FINISHED FLOOR ELEVATION 100'-0" = 756.50, REFER TO CIVIL DRAWINGS.

BKV GROUP
Architecture
Interior Design
Landscape Architecture
Engineering

Boarman Kroos Vogel Group Inc.

222 North Second Street
Minneapolis, MN 55401
Telephone: 612.339.3752
Facsimilie: 612.339.6212
www.bkvgroup.com
EOE

CONSULTANTS

PROJECT TITLE

SHAKOPEE CITY HALL

KEY PLAN

TRUE NORTH

ISSUE #	DATE	DESCRIPTION

NOT FOR CONSTRUCTION

CERTIFICATION

License Number Date

DATE	03/16/2016
DRAWN BY	Author
CHECKED BY	Checker
COMMISSION NUMBER	1087.08

SHEET TITLE

LEVEL 1 FLOOR PLAN

SHEET NUMBER

A101

© 2015 BKV Group, Inc. EOE

C:\Revit Local\1087-08_Shakopee City Hall_AIS_2014_mhealy.rvt
3/18/2016 4:02:40 PM